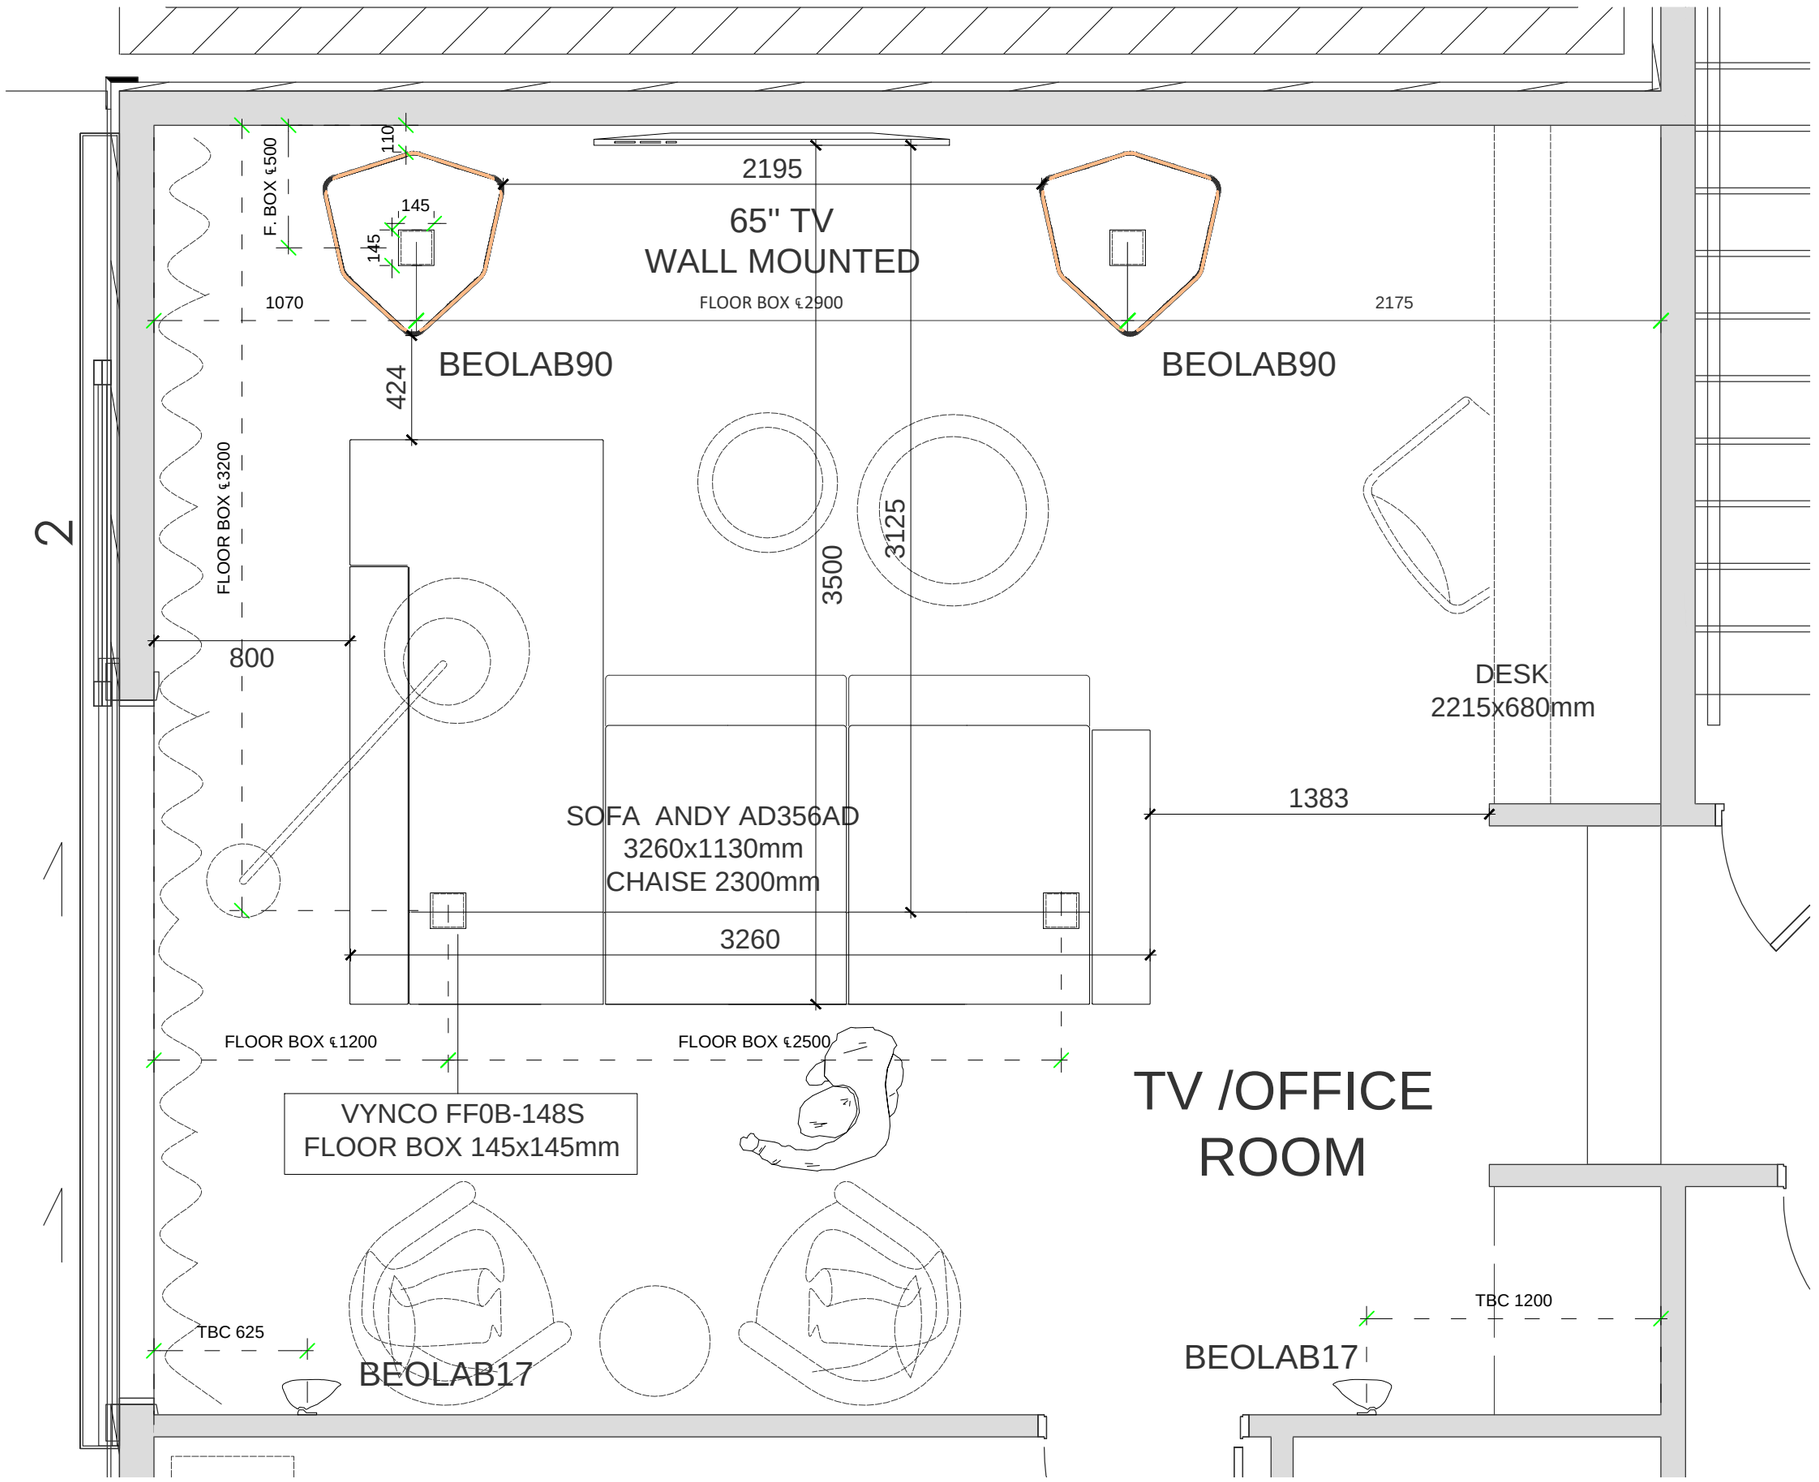

THIS PLAN IS ONLY SHOWING FLOOR BOXES LOCATION AS PER MEETING WITH BEN MARTENS ON 07.06.19. BESPOKE IS NOT RESPONSIBLE FOR THE LOCATION OF SPEAKERS AND TV ON THIS PLAN, FINAL LOCATION NEED TO BE CONFIRM WITH INTUITIVE CONTROL.

BESPOKE INTERIOR DESIGN

BESPOKE INTERIOR DESIGN
UNIT 1, 58 SURREY CRESCENT
GREY LYNN, AUCKLAND
www.bespokeinteriordesign.co.nz

All dimensions level and angles to be checked and verified on site prior to commencing any orders or work by contractors. Dimensions must not be scale measured from drawings. Should any discrepancies between drawings & specification or site conditions be found, the designers shall be contacted immediately for clarification before proceeding with the work.

DRAWING TITLE:
BASEMENT PLAN:
FLOOR BOXES LOCATION

PROJECT:
NEW INTERIOR
FIT OUT

FOR:
JAY JAYARAMAN
13 LAURIE AVE,PARNELL
AUCKLAND

DRAWN: CH
DATE: 18.06.19
SCALE A1: -
DRAWING No: 1.1.3

CHECKED:
PROJECT Ref: Jayaraman
SCALE A3: 1:25
REV: 2